STAGE 18A 47 Lots
STAGE 18B 42 Lots
STAGE 18C 61 Lots
STAGE 18D 36 Lots
STAGE 19 24 Lots
STAGES 18 & 19 TOTAL 210 Lots

LEGEND

- C — CLASSIC STANDARD ALLOTMENT
- P — PREMIUM STANDARD ALLOTMENT
- N — NORTH FACING ALLOTMENT
- D — DOUBLE STOREY ALLOTMENTS
- F — FENCING OVERLAY
- B — BATTLEAXE ALLOTMENT OVERLAY
- R — ALLOTMENTS ADJOINING PUBLIC RESERVES
- H — HABITABLE FLOOR SPACE ABOVE GARAGE AS PER ENDORSED PLAN BY COUNCIL

NOTE : 0 or 1.5m = 0–200mm or 1.5m SIDE SETBACK

MGA94 ZONE 55

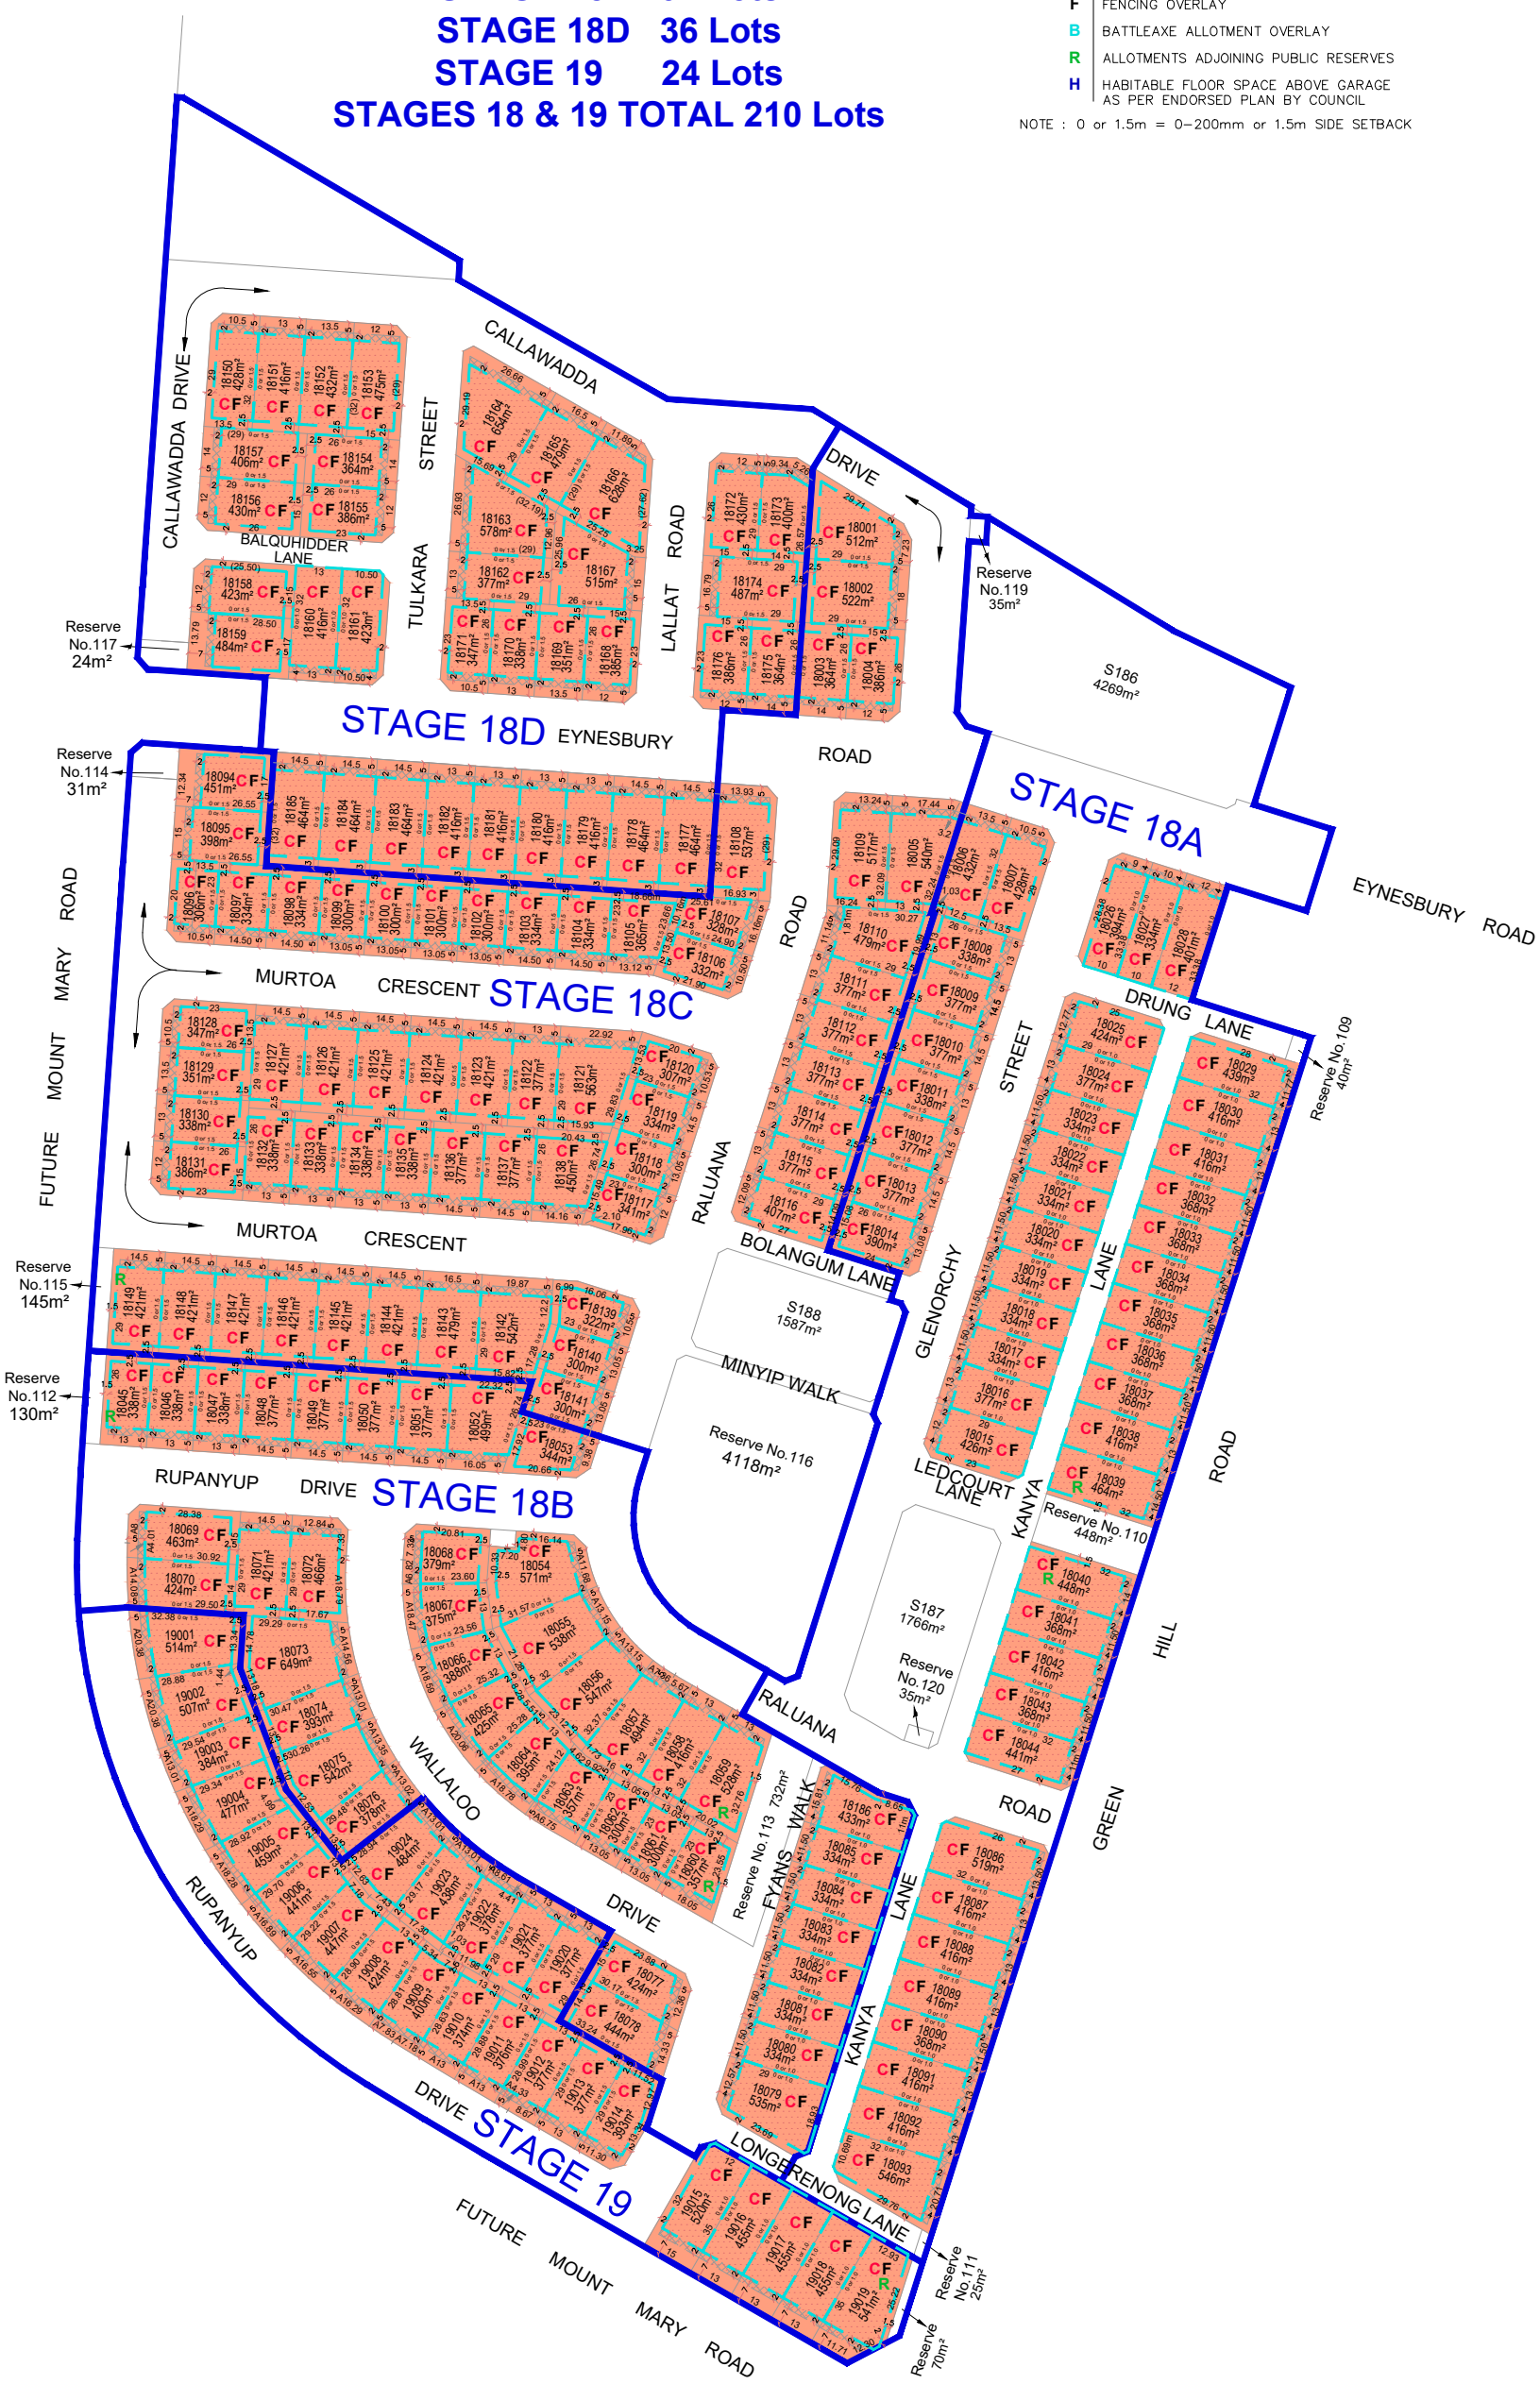

TAYLORS
Urban Development | Built Environments | Infrastructure
Tel: 3 9501 2600 | Ea: info@taylors.com.au | W: taylors.com.au
Taylors Development Strategists - ABN 48 042 392 373

0 200 400 600 metres
Scale 1:2000 @ A3

Job No. 9283/D-S18-S19 (v4)
Date. 24/08/2021
By. EWI Ckd. CNL

Precinct 18A, 18B, 18C, 18D, 19
Eynesbury, 3338
Melton City Council

EYNESBURY STAGES 18-19
LOT ATTRIBUTES

c:\users\ewi\taylors development strategists pty ltd\09283 - documents\09283\09283\urban design\stage 18 & 19\09283 - stages 18-19 designguidelines -uds.dwg | 1